REFER TO L-2106

REFER TO L-2103

REFER TO L-2111

PENDING WATER PLAY DESIGN

25.373 m

56.295 m

24.358 m

24.616

CONCRETE STAIRS. REFER DETAIL 04/L-7018

BIN ENCLOSURE. REFER TO DETAILS (L-705)

SANDSTONE LOG SEATING WALLS. REFER DETAIL 09/L-7001

[BAL01] BALUSTRADE AROUND THE PLANTROOM PERIMETER REFER DETAILS 05/L-7022

WATER PLAY PLANTROOM. REFER WATERPLAY CONSULTANT PACKAGE FOR DETAIL. FINAL LOCATION TO BE CONFIRMED

CONCRETE STAIRS. REFER DETAIL 04/L-7018

UNDERGROUND HOLDING TANK FOR AMENITIES BUILDING. REFER CIVIL PACKAGE FOR DETAIL

[FE2] SPORT FIELD FENCE REFER TO DETAILS 01/L-7002

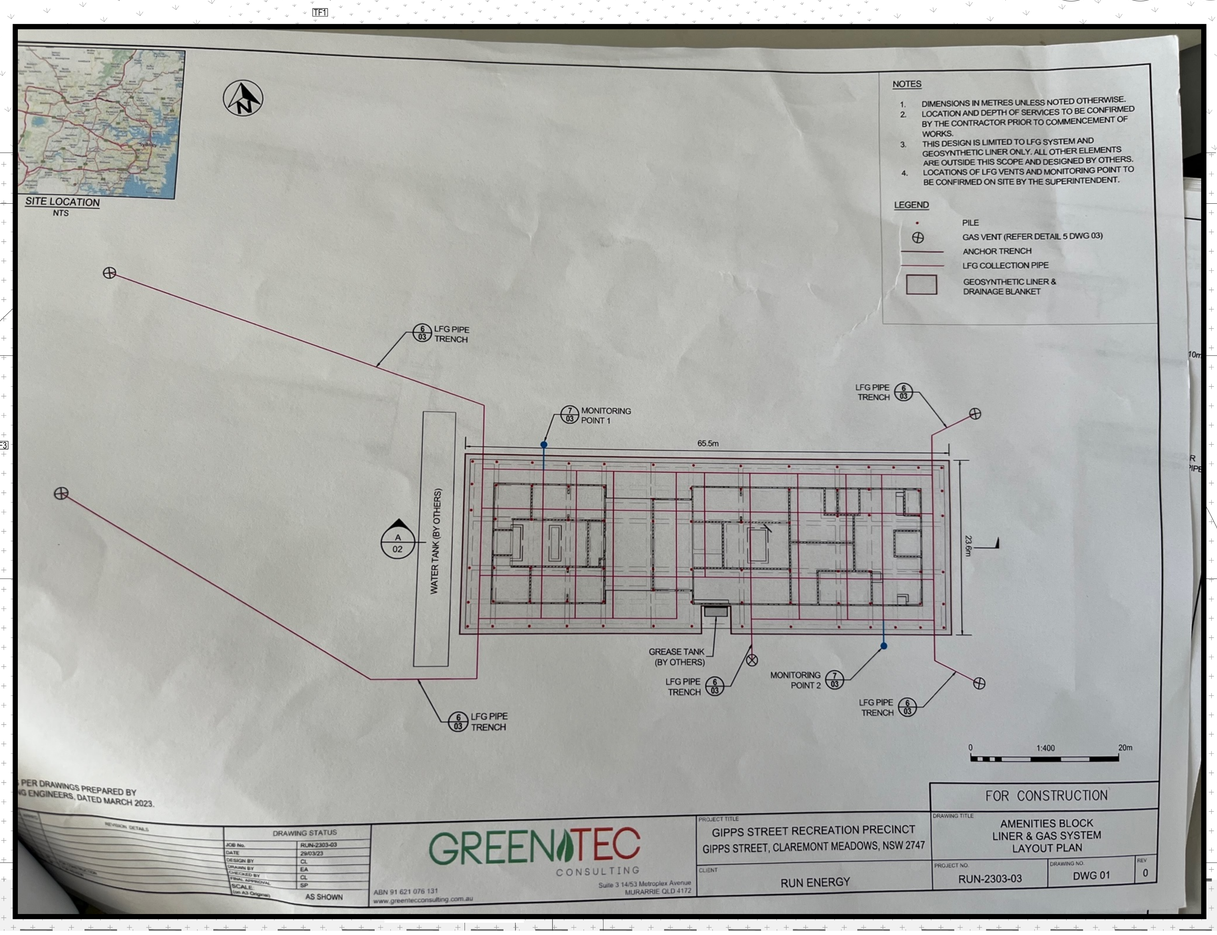

LEGEND

- SITE BOUNDARY
- EXISTING TREE TO BE RETAINED AND PROTECTED. REFER DEMO PLAN
- PROPOSED TREE
- MP - MASS PLANTING — REFER SCHEDULES & DETAIL 04-06/7012
- TF1 - TURF TYPE 1 — REFER SCHEDULES & DETAIL 01/7012
- TF2 - TURF TYPE 2 — REFER SCHEDULES & DETAIL 02/7012
- TF3 - TURF TYPE 3 — REFER SCHEDULES & DETAIL 03/7012
- TC - TACTILE — REFER SCHEDULES
- CO1 - CONCRETE TYPE 1 — REFER SCHEDULES & DETAIL 01/L7001
- CO2 - CONCRETE TYPE 2 — REFER SCHEDULES & DETAIL 02/L7001
- SW1- TURF SWALE — REFER CIVIL DRAWINGS FOR DETAIL
- SW2- PROPOSE BIO - SWALE/ BASINS — REFER CIVIL DRAWINGS FOR DETAIL
- SW3 - ROCK SWALE — REFER CIVIL DRAWINGS FOR DETAIL
- SF1 / SF2 - SOFTFALL TYPE 1 — REFER SCHEDULES & DETAIL 04/L7001
- W1 - GABION WALL — REFER SCHEDULES & DETAIL 08/L7001
- W2 - SANDSTONE - RET WALL — REFER SCHEDULES & DETAIL 09/L7001
- W3 - SANDSTONE - FS WALL — REFER SCHEDULES & DETAIL 10/L7001
- W4 - INSITU CONCRETE WALL — REFER SCHEDULES & DETAIL 01/L7021
- FE1 - BOUNDARY FENCE — REFER SCHEDULES & DETAIL 01/L7003
- FE2 - SPORTS FIELD FENCE — REFER SCHEDULES & DETAIL 01/L7002
- FE3 - DOG PARK FENCE — REFER SCHEDULES & DETAIL 04/L7003
- FE4 - INCLUSIVE PLAY FENCE — REFER PLAY CONSULTANT
- FE5 - MULTICOURT FENCE — REFER PLAY CONSULTANT
- E1 - CONCRETE EDGE. REFER 05/L7005 AND CIVIL PLANS
- E2 - TIMBER EDGE — REFER SCHEDULES & DETAIL 07/L7001
- E3 - SPADE EDGE — REFER SCHEDULES
- F01a - SEATS WITH ARM — REFER SCHEDULES & DETAIL 03/L7004
- F01b - SEATS WITH NO ARM — REFER SCHEDULES & DETAIL 04/L7004
- F02 - BENCH — REFER SCHEDULES & DETAIL 05/L7004
- F03 - 4x4 SHELTER — REFER SCHEDULES & DETAIL 01/L7008
- F04a - DRINKING FOUNTAIN TYPE A — REFER SCHEDULES & DETAIL 06/L7004
- F04b - DRINKING FOUNTAIN TYPE B — REFER SCHEDULES & DETAIL 07/L7004
- F05 - BIN — REFER SCHEDULES & DETAIL 08/L7004
- F06 - PICNIC TABLE SETTING — REFER SCHEDULES & DETAIL 09/L7004
- F07 - 6x4 SHELTER — REFER SCHEDULES & DETAIL L7007
- F08a/b - BIKE RACKS — REFER SCHEDULES & DETAIL 10/L7004
- F09 - PING PONG TABLE — REFER SCHEDULES
- F10 - AMENITIES POD — REFER SCHEDULES & DETAIL L7013/14
- F11 - BBQ FACILITIES — REFER SCHEDULES & DETAIL 03/L7005
- F12 - SUN LOUNGE — REFER SCHEDULES & DETAIL 01/L7005
- F13 - PLATFORM — REFER SCHEDULES & DETAIL 02/L7005
- AP1 - ASPHALT ROAD — REFER CIVIL PACKAGE
- AP2 - ASPHALT FOOTPATH — REFER CIVIL PACKAGE
- AP3 - TRAFFICABLE ASPHALT ROAD — REFER CIVIL PACKAGE
- PO1 - COBBLE PAVEMENT — REFER SCHEDULES & DETAIL 11/L7001
- B1 - FIXED BOLLARDS — REFER SCHEDULES & DETAIL 01/L7004
- B2 - REMOVABLE BOLLARDS — REFER SCHEDULES & DETAIL 02/L7004
- ELECTRICAL LIGHTING LOCATION — REFER ELECTRICAL DRAWINGS
- DG - DECO GRANITE — REFER SCHEDULES & DETAIL 03/L7001
- PDR1 - MAPPED TRAIL PLINTH — REFER DETAIL L7016
- PDR3 - FINGER BOARD — REFER DETAIL L7016
- PDR4 - DIRECTIONAL TOTEM TYPE 2 — REFER DETAIL L7016
- ID2 - PRIMARY WALL MOUNTED IDENTIFICATION — REFER DETAIL L7016
- PID1 - SIGN IDENTIFICATION - SMALL — REFER DETAIL L7016
- PID2 - SIGN IDENTIFICATION - LARGE — REFER DETAIL L7016
- RG3 - DIRECTIONAL TOTEM TYPE 1 — REFER DETAIL L7016
- DRAINAGE PITS - REFER CIVIL DRAWINGS FOR DETAIL

MASS PLANTING, TURF AND CONCRETE EXTENTS UPDATED ACROSS THE PACKAGE FOR VE

Amendments

Issue	Description	Date
A	ISSUE FOR 50% DD	30/06/2021
B	ISSUE FOR 80% DD	22/07/2021
C	ISSUE FOR 80% DD	28/07/2021
D	ISSUE FOR 100% DD	06/08/2021
E	ISSUE FOR TENDER	12/08/2021
F	TENDER ADDENDUM	15/10/2021
01	ISSUE FOR CONSTRUCTION	02/09/2022

Client

PENRITH CITY COUNCIL
4732 7991
https://www.penrithcity.nsw.gov.au/
207-209 Queen St, St Marys NSW 2760

Sub-Consultants

Civil, Structure , Electrical
NORTHROP

Skate Specialist
CONVIC

Bike Specialist
Dirtz

Play Specialist

Art Consultant

Irrigation
HYDROPLAN
Irrigation & Water Engineering

GROUPGSA
Group GSA Pty Ltd ABN 76 002 113 779
Level 7, 80 William St East Sydney NSW Australia 2011 www.groupgsa.com
T +612 9361 4144 F +612 9332 3458
architecture interior design urban design landscape
nom architect M. Sheldon 3990

Project Title
GIPPS STREET
REC. PRECINCT

Drawing Title
GENERAL ARRANGEMENT
PLAN 7 OF 16

Scale 1:250 @ B1
Drawing created (date)
By ZM
Plotted and checked by LI
Verified TF
Approved TF

Project No	Drawing No	Issue
200691	L-2108	01

File $FILES Plot Date $DATES

This drawing is the copyright of Group GSA Pty Ltd and may not be altered, reproduced or transmitted in any form or by any means in part or in whole without the written permission of Group GSA Pty Ltd.
All levels and dimensions are to be checked and verified on site prior to the commencement of any work, making of shop drawings or fabrication of components.
Do not scale drawings. Use figured Dimensions.